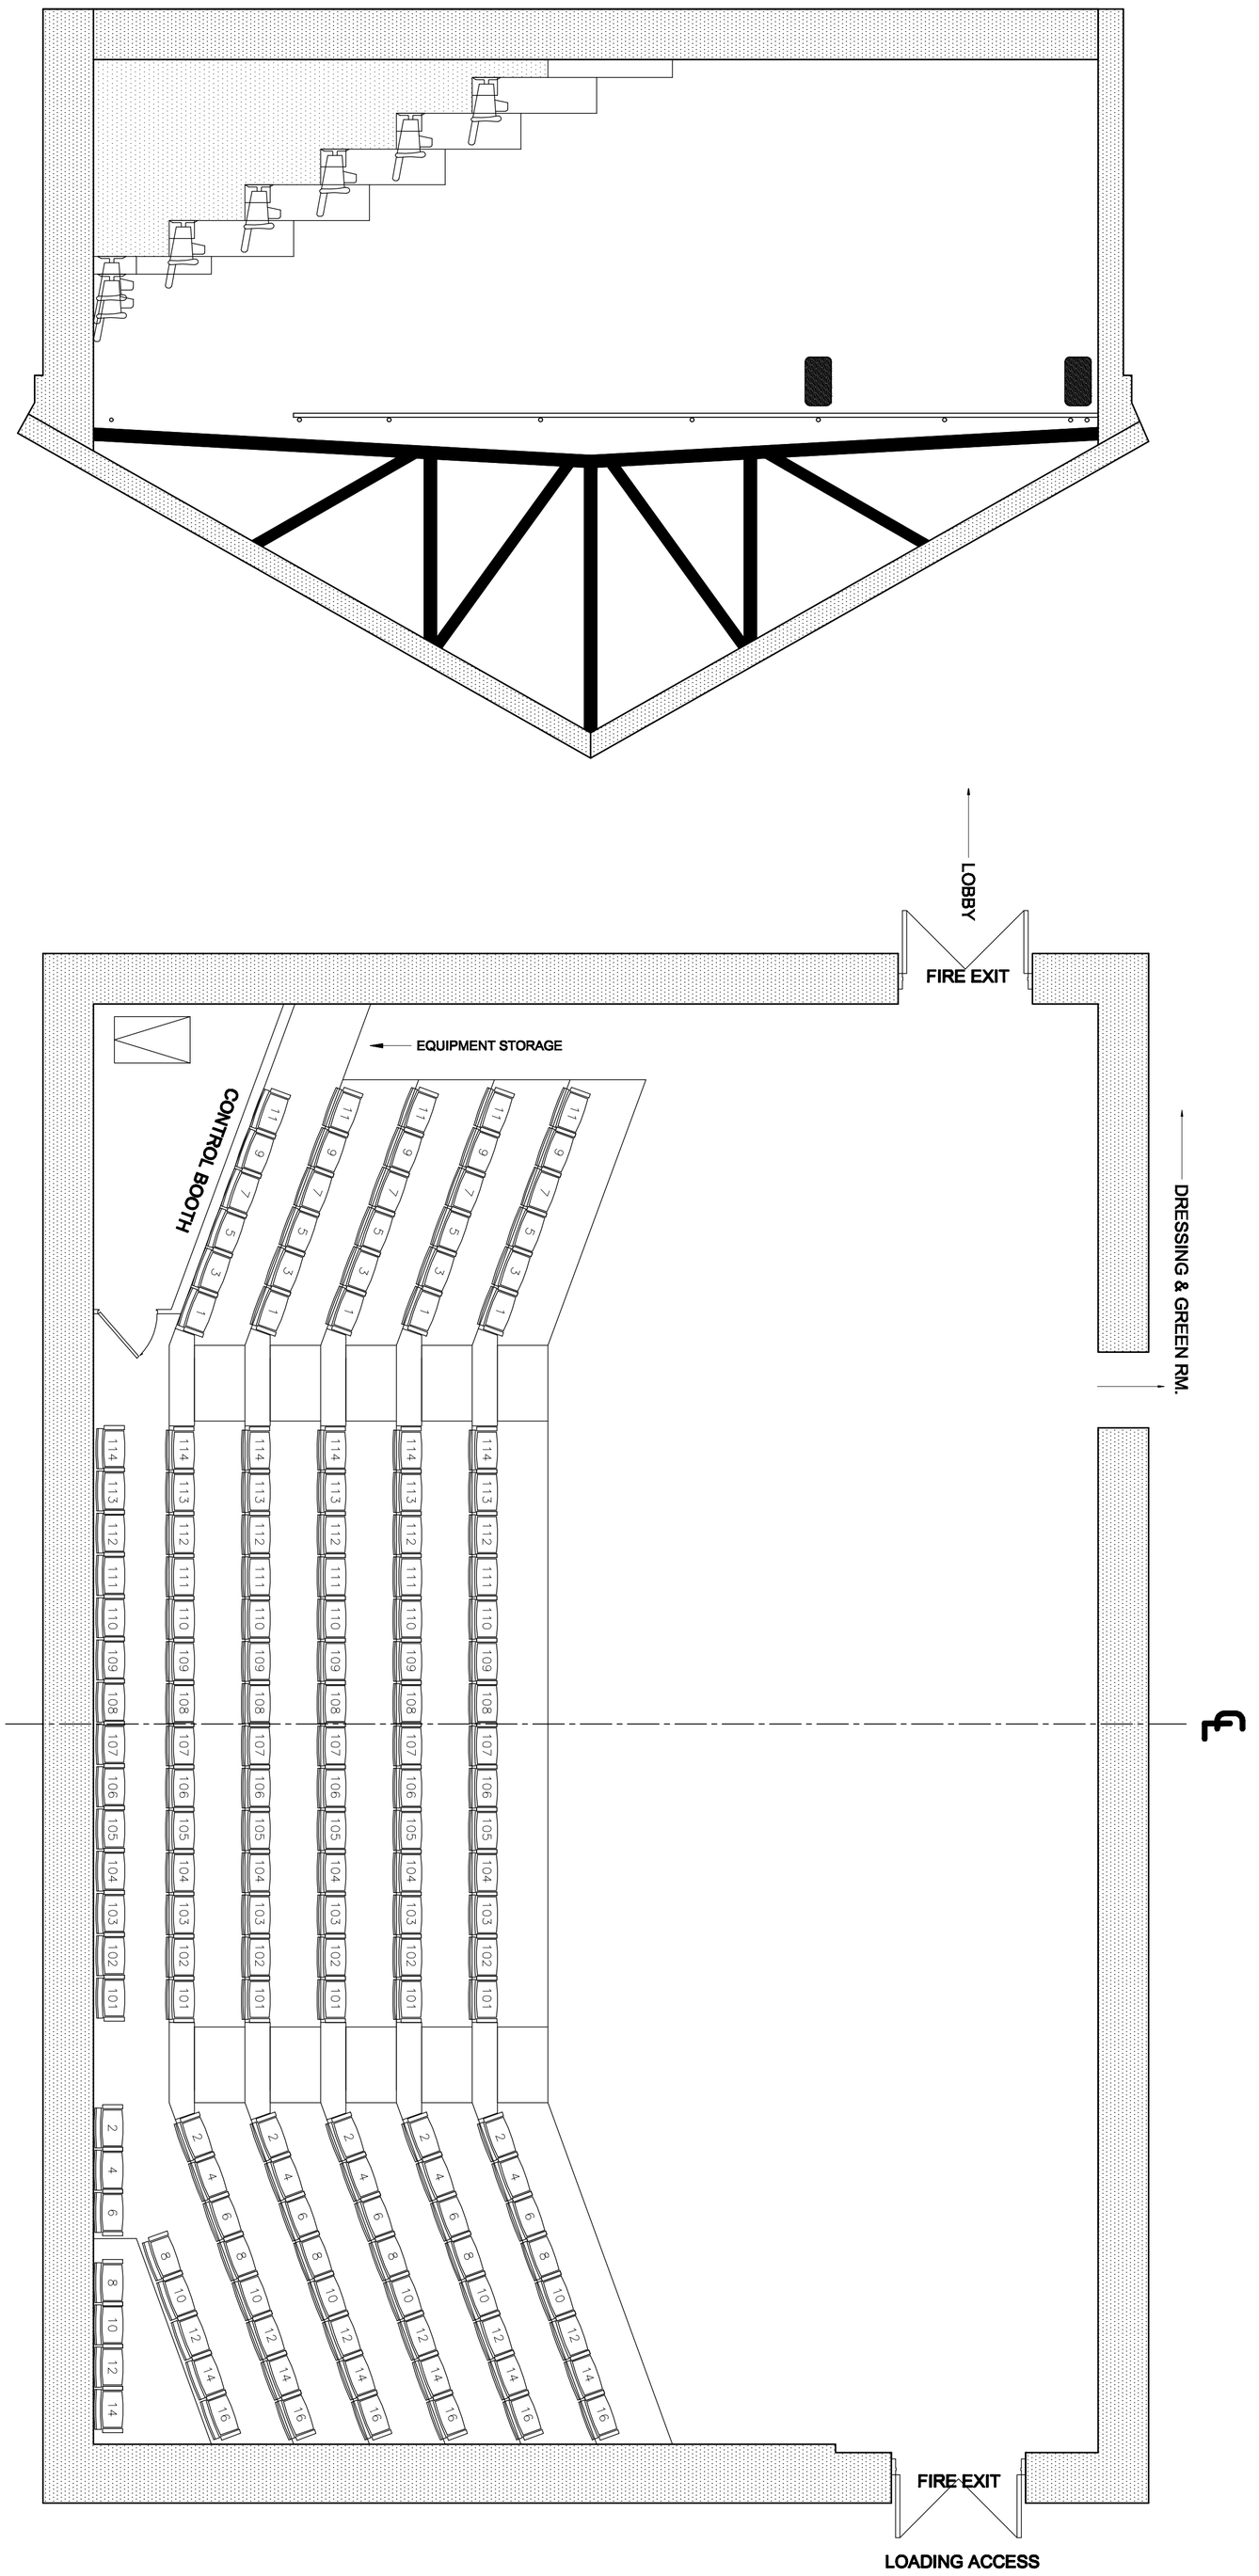

1	LASER MANAGEMENT UPDATED TO STANDARDS BASED ON A/A	APR 2009
2	ANNOTATION REVISION	APR 2009
3	COMPANY TITLEBLOCK PANEL ADDED	APR 2009
4	COMPANY TITLEBLOCK PANEL UPDATED	JULY 2010

NO.	REVISION / ISSUE	DATE

DRAWN BY: CHRIS CARLTON

DATE: JULY 2010

SCALE: 1/4" = 1'-0"

SHEET: 1 OF 2

KEY LEGEND

- 6-WAY CIRCUIT BOX
- SEAT & IDENTIFICATION #
- SPEAKER (MODEL: EV SX300)
- LX GRID PIPES

GENERAL NOTES

DRAWING: REFERENCE DRAWING PLAN & SECTION

VENUE NAME: BERKELEY ST. UPSTAIRS THEATRE

COMPANY NAME & ADDRESS

canadianstage

26 Berkeley St. Toronto, Ontario. M5A 2W3
Tel: 416.367.8243

Chris Carlton
Technical Director